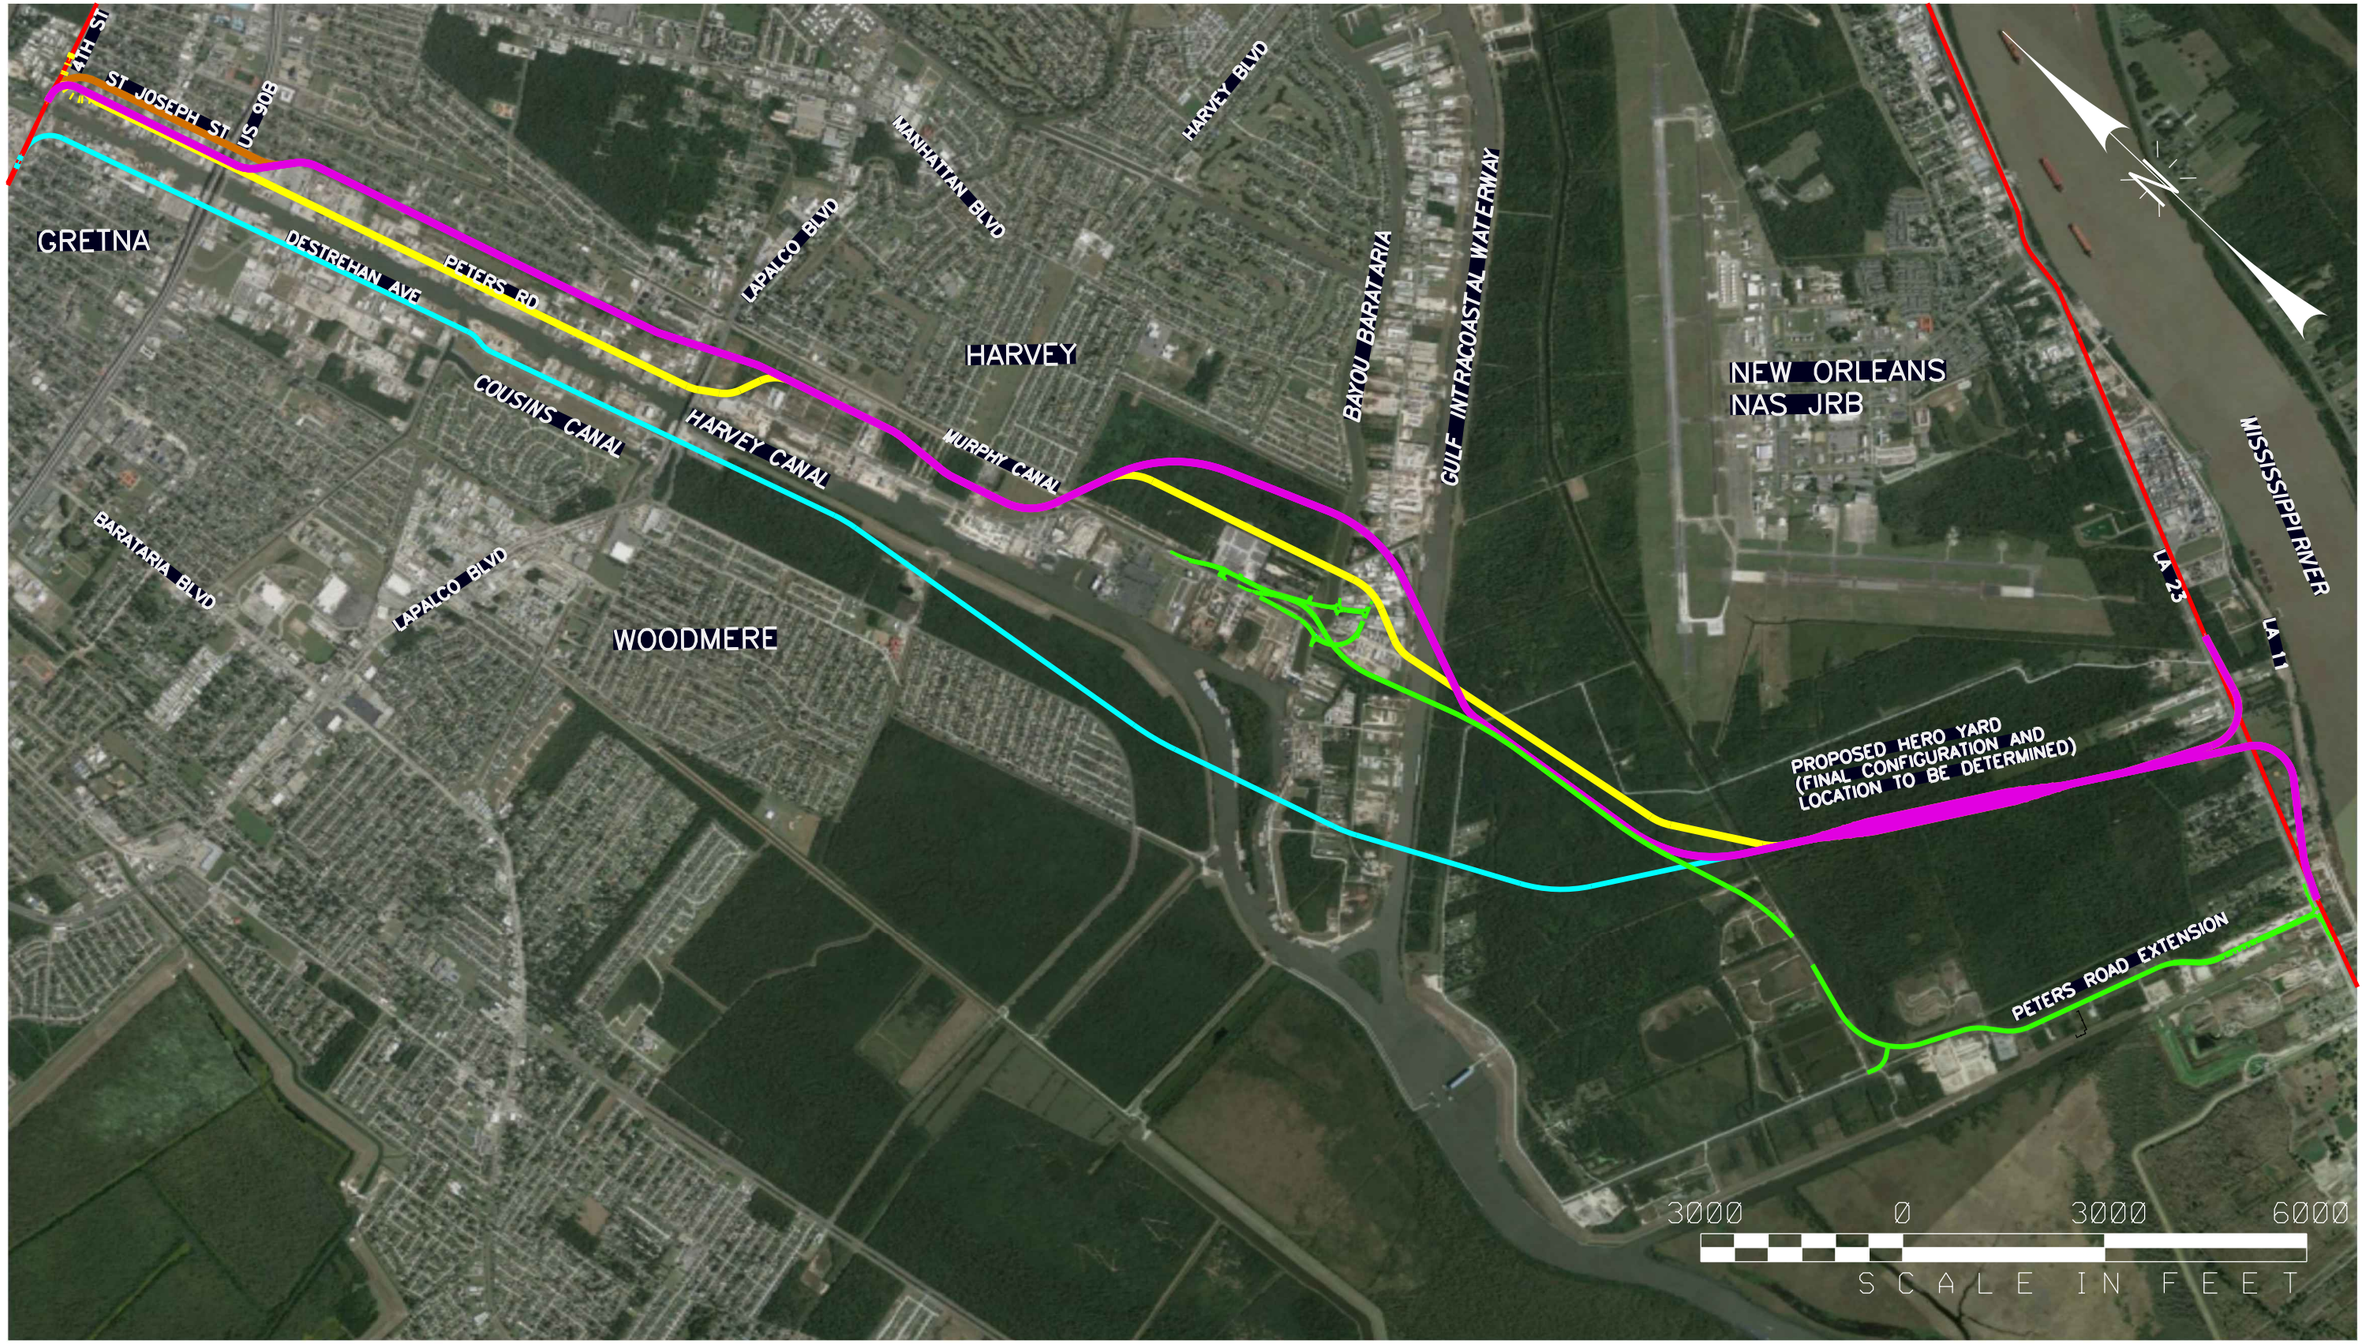

LEGEND

- EXISTING NOGC RAILWAY
- CONCEPTUAL ALIGNMENT OPTION 1
- CONCEPTUAL ALIGNMENT OPTION 2
- CONCEPTUAL ALIGNMENT OPTION 3
- CONCEPTUAL ALIGNMENT OPTION 4

HDR

RPC REGIONAL PLANNING COMMISSION

PRELIMINARY
NOT FOR CONSTRUCTION

DRAWN BY: TBS
CHECKED BY: LAB
DATE: JUL 17 2015
SHEET NO. EXHIBIT

LA 23 NOGC RAILWAY RELOCATION PE/NEPA PROJECT

JEFFERSON AND PLAQUEMINES PARISHES, LA

RPC TASK LA23RR1

RPC/FRA GRANT # FRR-RLD-0032-14-01-00

FIGURE 2

CONCEPTUAL ALIGNMENT OPTIONS OVERVIEW MAP

$$FILE$$
$$PLTDRVS$$
$$PENTBLS$$
$$DATE$$

$$FILE$$